




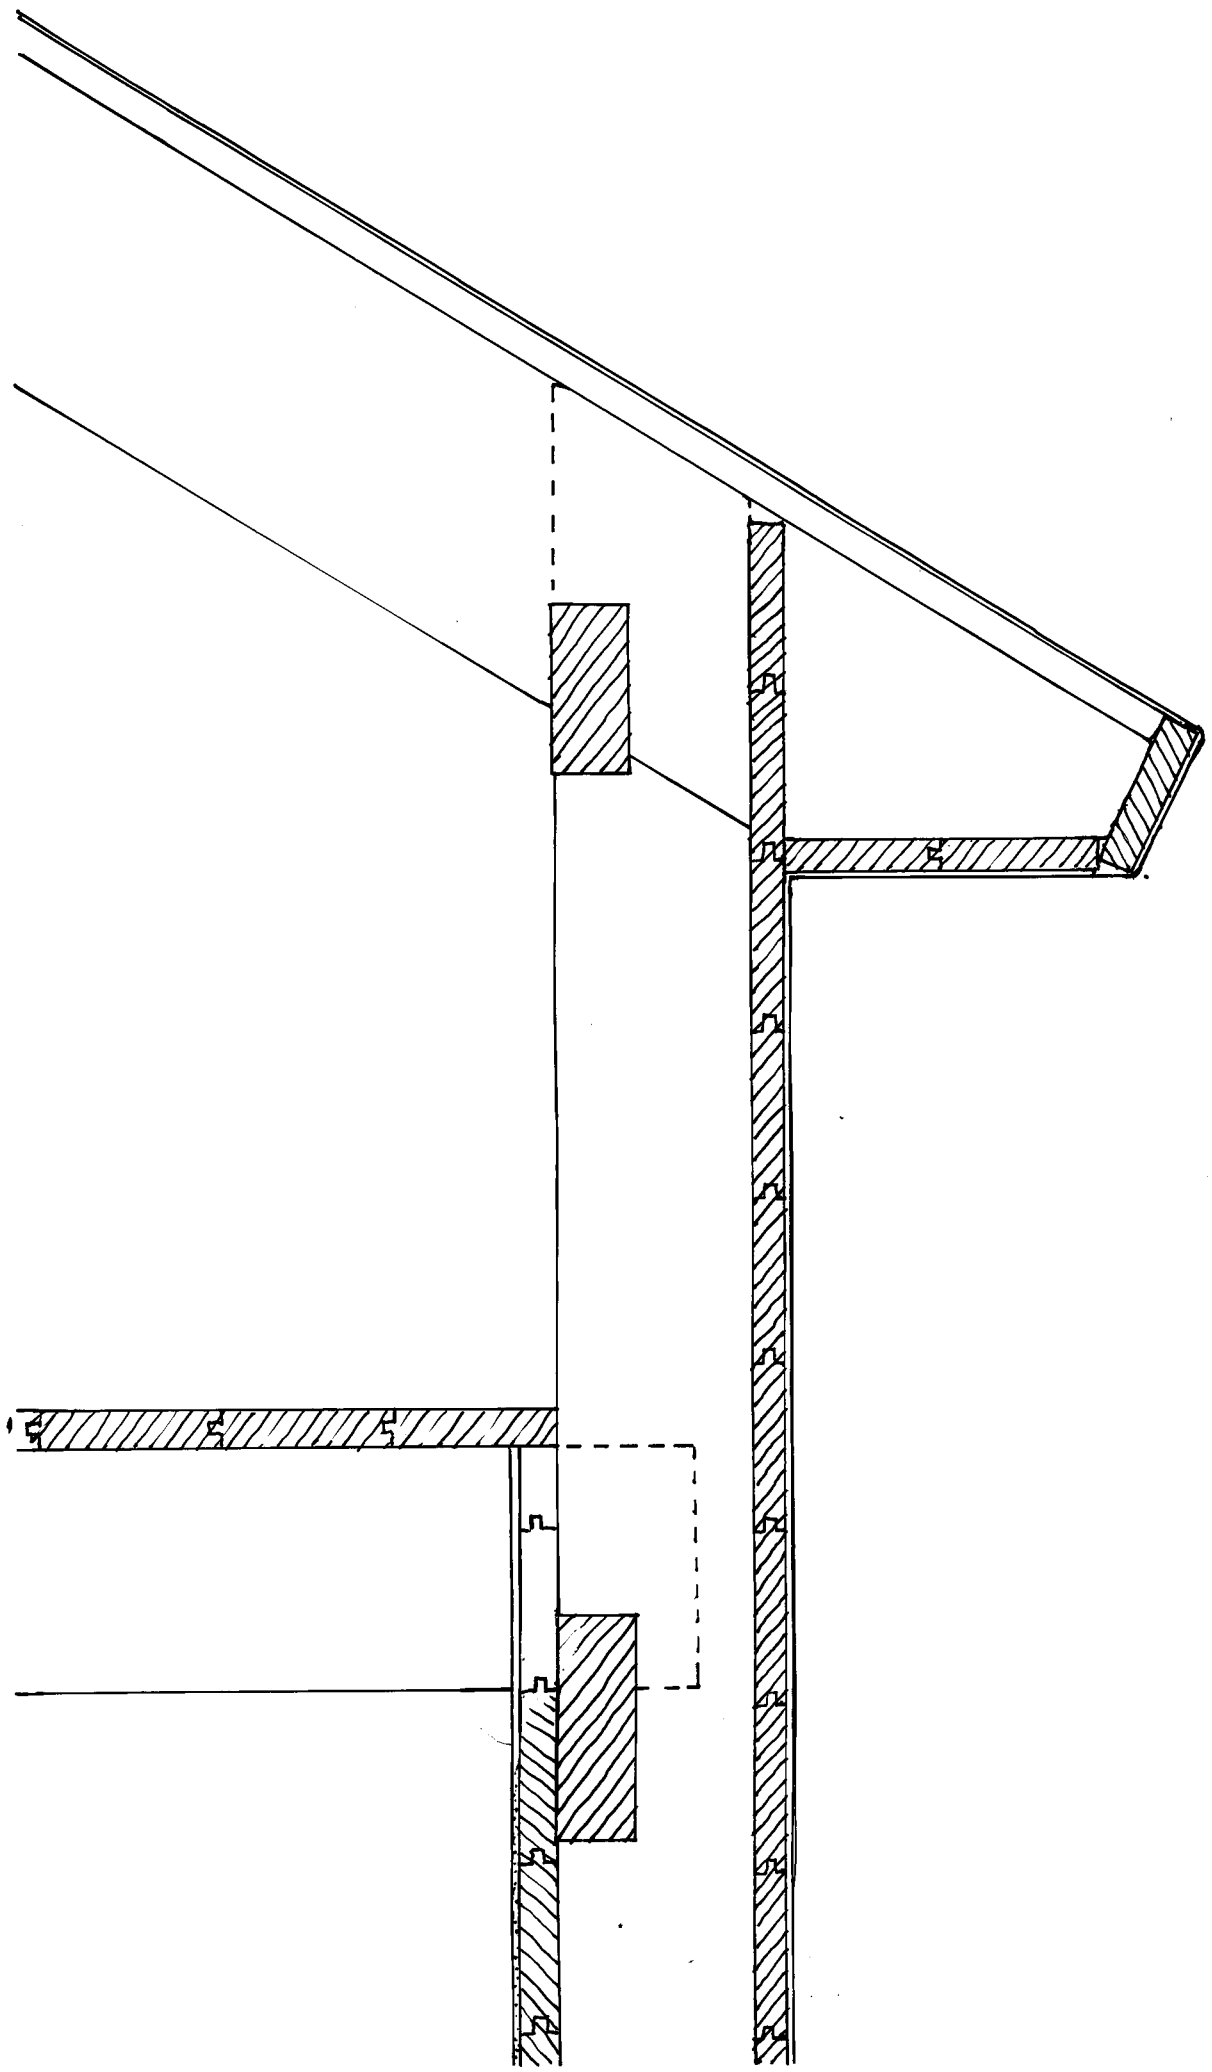

DETAIL OF TIMBER-FRAME CONSTRUCTION

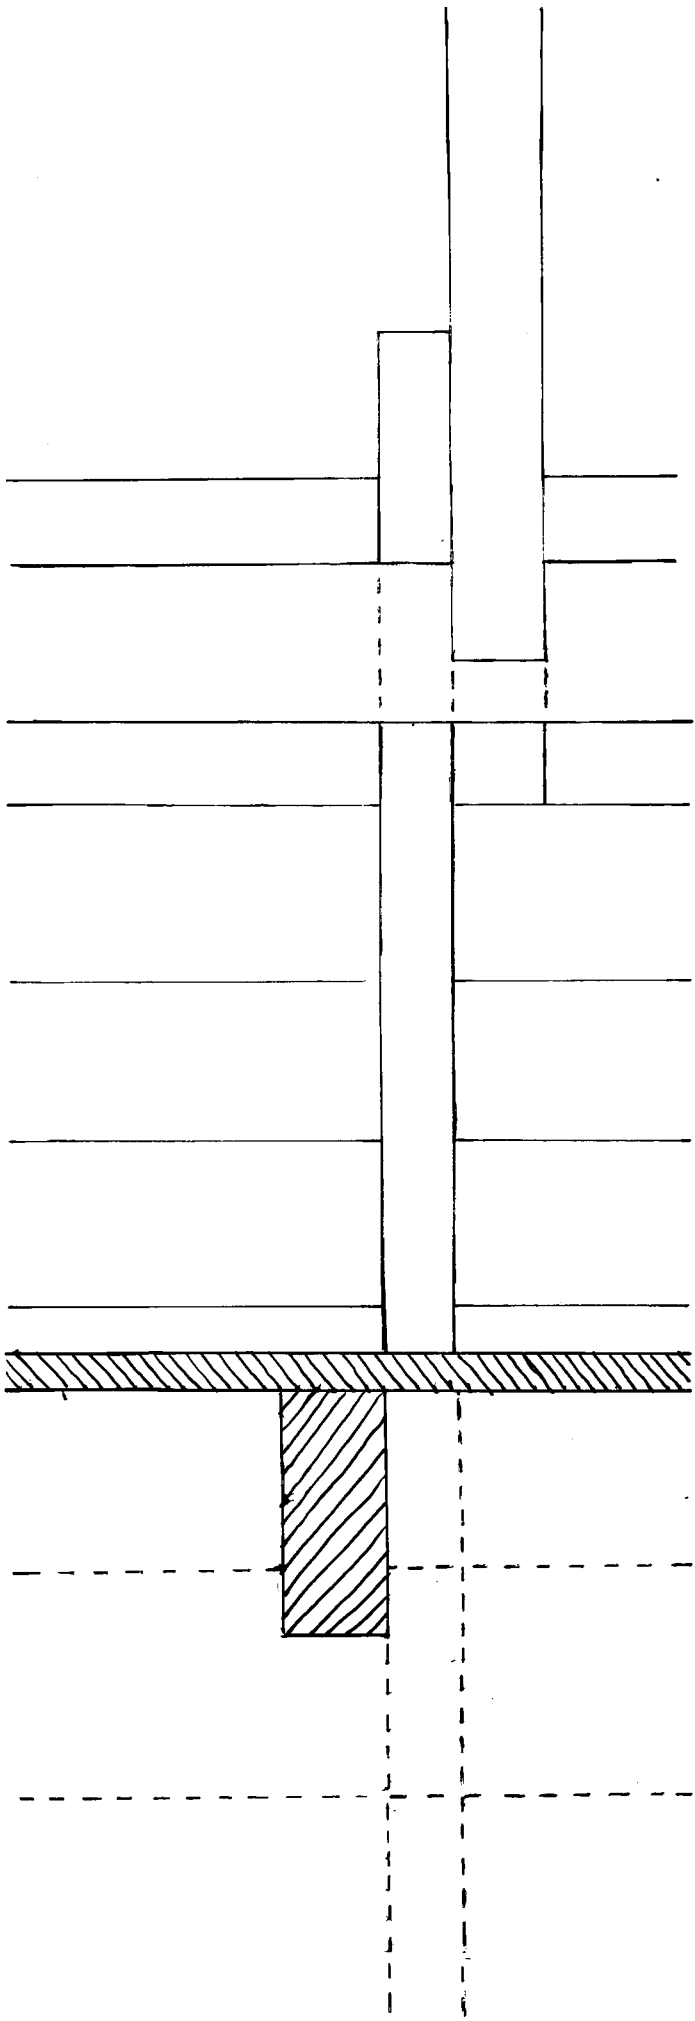

2020-01-22
Summit

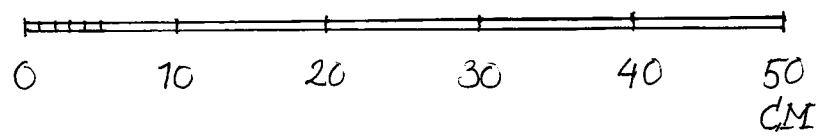